

Port of Kennewick will provides telephonic, video access, and
in-person participation options to the public.

To participate by telephone, please call in at: 1-877-309-2073, Access Code: 337-823-741

Or, join on-line at the following link: <https://meet.goto.com/337823741>

AGENDA

Port of Kennewick

Regular Commission Business Meeting

*Port of Kennewick Commission Chambers and via GoToMeeting
350 Clover Island Drive, Suite 200, Kennewick Washington*

August 11, 2026
at 2:00 p.m.

- I. CALL TO ORDER**
- II. ANNOUNCEMENTS AND ROLL CALL**
- III. PLEDGE OF ALLEGIANCE**
- IV. PUBLIC COMMENT** *(Please state your name and city of residence for the public record)*
- V. CONSENT AGENDA**
 - A. Approval of Direct Deposit and ePayments July 17, 2026
 - B. Approval of Warrant Register Dated July 28, 2026
 - C. Approval of Regular Commission Meeting Minutes July 14, 2026
 - D. Approval of Direct Deposit and ePayments July 31, 2026
 - E. Approval of Warrant Register Dated August 11, 2026
 - F. Approval of Certificate of Appreciation and Retirement for Michael Melia
- VI. PRESENTATIONS**
 - A. Purple Heart Port Proclamation, Kevin Veleke & Kennewick VFW Honor Guard Members (**SKIP**)
 - B. Maintenance Department Update (**MICHAEL**)
- VII. REPORTS, COMMENTS AND DISCUSSION ITEMS**
 - A. Retirement of Commissioner Kenneth Hohenberg (**TIM**)
 - B. 2027-2028 Budget Memo (**NICK/TIM**)
 - C. Vista Field
 - 1. Parking Lot Project (**LARRY**)
 - D. Kennewick Waterfront
 - 1. Columbia Drive Overlay and Restriping Project (**LARRY**)
 - 2. Passenger Boat Update (**TIM**)
 - 3. Washington Economic Development Association (WEDA) Reception (**SKIP**)
 - 4. Columbia Gardens Tree Removal (**MICHAEL**)
 - 5. Lighthouse Swallows (**TIM**)
 - E. CEO Report (if needed) (**TIM**)
 - F. Commission Meetings (formal and informal meetings with groups or individuals)
 - G. Non-Scheduled Items
LISA/BRIDGETTE/ROCHELLE/NICK/LARRY/AMBER/MICHAEL/DAVID/CAROLYN/TIM /RAUL/SKIP/KEN

***Port of Kennewick
Regular Commission Business Meeting***

August 11, 2026

Page 2

VIII. PUBLIC COMMENT *(Please state your name and city of residence for the public record)*

IX. ADJOURNMENT

PLEASE SILENCE ALL NOISE MAKING DEVICES



Commission Meeting recordings, with agenda items linked to corresponding audio, can be found on the Port's website at: <https://www.portofkennewick.org/commission-meetings-audio/>

Commission Vice President Skip Novakovich called the Regular Commission Meeting to order at 2:00 p.m.

ANNOUNCEMENTS AND ROLL CALL

The following were present:

Board Members: Kenneth Hohenberg, President (Excused)
Skip Novakovich, Vice President
Raul Contreras Gonzalez, Secretary

MOTION: *Commissioner Contreras Gonzalez moved to excuse Commissioner Hohenberg's absence from the July 14, 2026 Commission Meeting; Commissioner Novakovich seconded. With no further discussion, motion carried unanimously. All in favor 2:0.*

Staff Members: Tim Arntzen, Chief Executive Officer
Nick Kooiker, CFO/Deputy Chief Executive Officer
Larry Peterson, Director of Planning
Amber Hanchette, Director of Real Estate
Michael Boehnke, Director of Operations
Bridgette Scott, Executive Assistant (via telephone)
Lisa Schumacher, Special Projects Coordinator
David Phongsa, Marketing/Capital Projects Coordinator
Carolyn Lake, Port Counsel (via telephone)

PLEDGE OF ALLEGIANCE

Commissioner Novakovich led the Pledge of Allegiance.

PUBLIC COMMENT

No comments were made.

CONSENT AGENDA

- A. Approval of Direct Deposit and E-Payments Dated July 1, 2026**
Direct Deposit and E-Payments totaling \$115,484.91
- B. Approval of Warrant Register Dated July 14, 2026**
Expense Fund Voucher Number 108086 through 108136 for a grand total of \$222,379.16
- C. Approval of Regular Commission Meeting Minutes June 23, 2026**

MOTION: *Commissioner Contreras Gonzalez moved to approve the Consent Agenda; Commissioner Novakovich seconded. With no further discussion, motion carried unanimously. All in favor 2:0.*

PORT OF KENNEWICK REGULAR COMMISSION MEETING

JULY 14, 2026 MINUTES

DRAFT

PRESENTATION

A. Vista Field Collaborative Design Process Review

Ms. Hanchette outlined the Collaborative Design Process for purchase and construction at Vista Field (*Exhibit A*). Blueberry Bridal and Kuki Izakaya went through the process successfully and the Port gleaned a few take aways from those projects to enhance the process.

Mr. Arntzen stated the process protects the public that invested their time during the Charrette, and the potential property owners.

Commission and staff discussed the Collaborative Design Process.

ACTION ITEM

A. CTUIR Powwow Memo

Mr. Arntzen presented a memo for Commission review, to the Confederated Tribes of the Umatilla Indian Reservation Board of Trustees, to discuss the proposal for a Powwow in the Tri-Cities in 2027. Mr. Arntzen stated the document offers flexibility and states the Port's intent to support the CTUIR with the event. Mr. Arntzen suggested assembling a committee of representatives from several tribal members and a community member (*Exhibit B*).

MOTION: Commissioner Contreras Gonzalez moved to authorize the memo to the CTUIR Board of Trustees regarding the 2027 Tri-Cities Powwow; and further acknowledge that the Port Chief Executive Officer is authorized to take all actions necessary in furtherance thereof; Commissioner Novakovich seconded.

PUBLIC COMMENT

No comments were made.

Discussion:

Commissioner Novakovich stated the letter is put together nicely and he thinks it states the Port's intention of supporting the CTUIR with the Powwow.

With no further discussion, motion carried unanimously. All in favor 2:0.

Mr. Kooiker stated the 2027-2028 Budget discussions will be coming up and based on the Commission comments, he will add it to the Budget and believes it would be a great use of the opportunity fund.

REPORTS, COMMENTS AND DISCUSSION ITEMS

A. Vista Field

1. Parking Lot Project

Mr. Peterson briefed the Commission on the upcoming parking lot projects within Vista Field (*Exhibit C*). Additionally, the Port will be adding striping to Crosswind Boulevard for a parking lane.

PORT OF KENNEWICK REGULAR COMMISSION MEETING

JULY 14, 2026 MINUTES

DRAFT

B. Kennewick Waterfront

1. Adopt A Friend Event

Mr. Phongsa reported that the Columbia Gardens first pet adoption event was a success and six pets were adopted (*Exhibit D*).

C. CEO Report

Mr. Arntzen reported on the following:

- The Port hosted several successful ribbon cuttings in June: Brandi Dayton Art, Wheat Head on the Water at Columbia Gardens, and Kuki Izakaya at Vista Field;
- The draft design of the Daybreak Commons Tower has an aviation theme, and Mr. Boehnke found the former Vista Field Beacon light, which may be used on the tower or within the development;
- Mr. Arntzen will reach out to the ports of Pasco and Benton regarding the Passenger Boat to see if they support the concept;
- Port staff will have a second training with Maxwell group on August 5th, 2026. The Maxwell team will have a report for the Commission following the training.
- With a heavy heart, founder of Anthony's, Budd Gould passed away recently.

D. Commissioner Meetings (formal and informal meetings with groups or individuals)

Commissioners reported on their respective committee meetings.

E. Non-Scheduled Items

Mr. Peterson presented the progress on Columbia Gardens rustic outdoor area (*Exhibit E*).

Ms. Hanchette stated Layered Cake Artistry will be holding their third annual Italian Day and Wheat Head on the Water will be hosting Bocci Ball.

PUBLIC COMMENTS

Tom Moak, Kennewick. Mr. Moak commented on the Collaborative Design Process and stated it is very important that staff and the town architect understand the Urban Mixed-Use zoning and the design guidelines to better communicate with potential builders and developers. Vista Field is not a cookie cutter development, and as the Port continues to cultivate these projects, the development will be successful in the collaboration. Mr. Moak appreciates Ms. Hanchette's report and Mr. Arntzen's comments regarding the process being consistent with the public's desire.

No further comments were made.

ADJOURNMENT

With no further business to bring before the Board; the meeting was adjourned at 3:33 p.m.

**PORT OF KENNEWICK
REGULAR COMMISSION MEETING**

JULY 14, 2026 MINUTES

DRAFT

APPROVED:


**PORT of KENNEWICK
BOARD of COMMISSIONERS**

Kenneth Hohenberg, President

Skip Novakovich, Vice President

Raul Contreras Gonzalez, Secretary

Collaborative Design Process

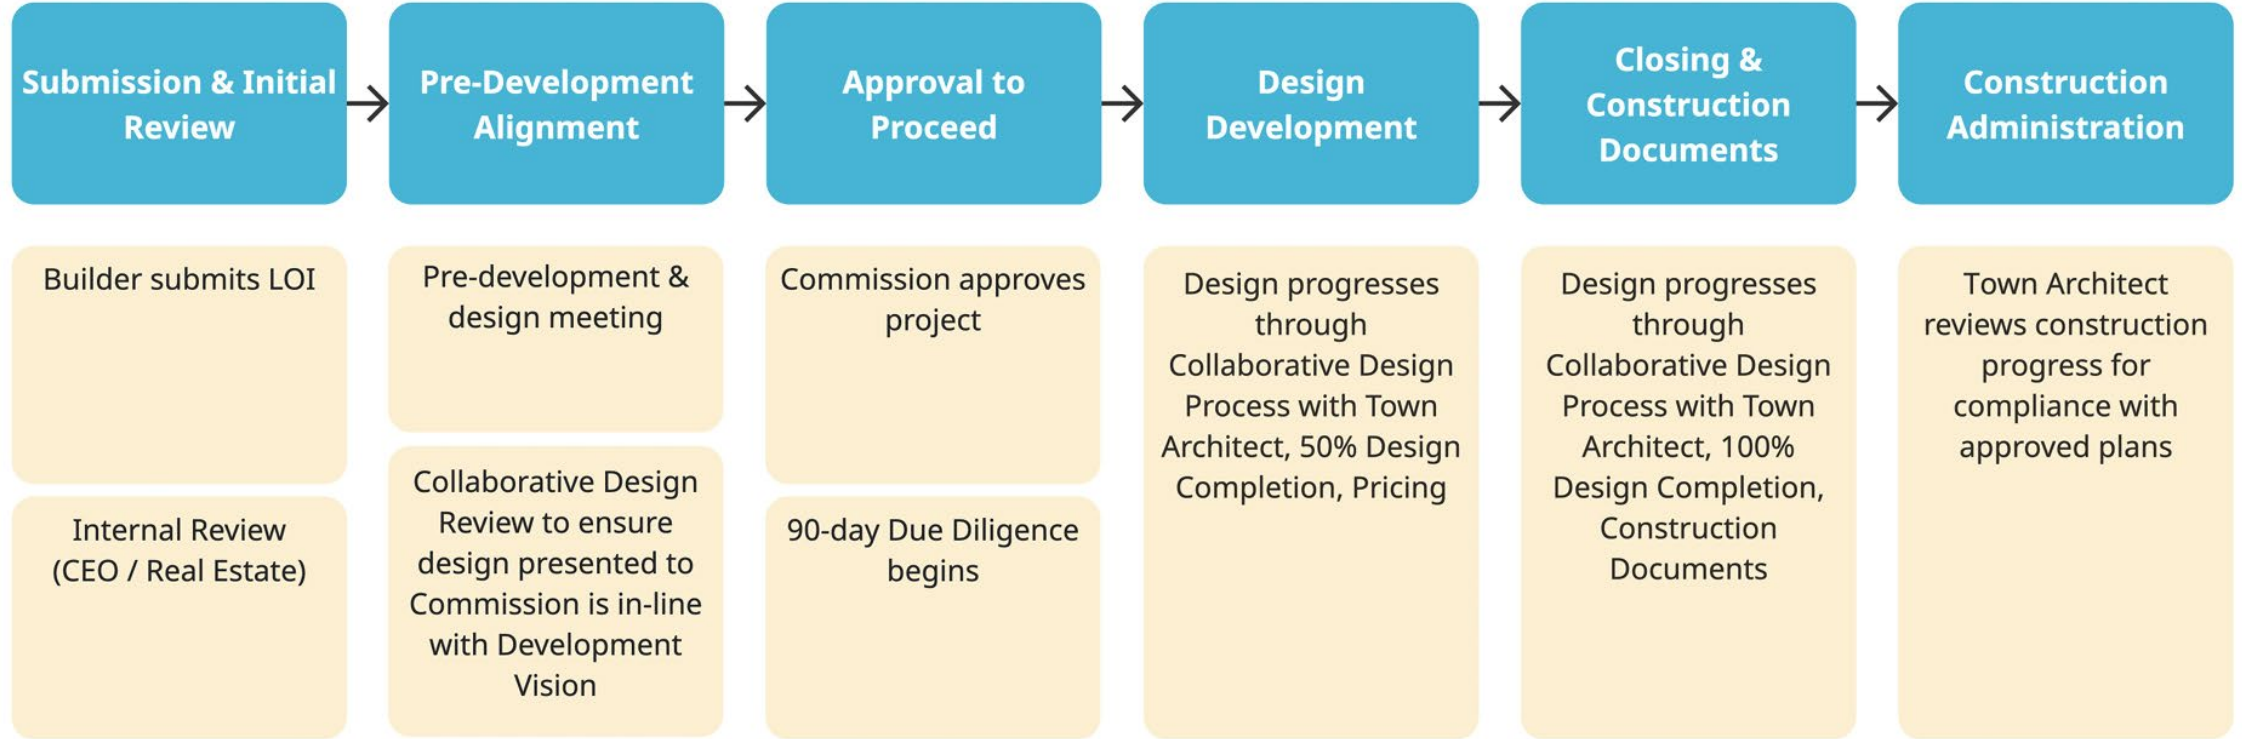



VistaField.com

Proposal Submission Checklist

Offers to purchase Port of Kennebec property will be submitted by the prospective purchaser to Port staff in writing and dated through a Letter of Intent (LOI). A valid offer must be signed upon submission and contain all information set forth below. Non-complying offers will be returned without processing.

Additional due diligence may be requested of potential buyer and/or builder. The Port of Kennebec Commission reserves the right to reject any and all proposals at its discretion.

What Should I Include in My Letter of Intent?

- ☐ Identify the legal name of the offering party with the signature of the offering party or its authorized representative.
- ☐ Identify the party to use and occupy the property, if different from the offering party.
- ☐ Identify the property subject to the offer.
- ☐ Indicate the total offer price.
- ☐ Indicate any terms for payment of purchase price.
- ☐ Identify any proposed contingencies.
- ☐ Identify a proposed closing date.
- ☐ Identify the proposed use of the property and timing for any construction or development.
- ☐ Identify the size and type of building to be erected, if applicable.
- ☐ Include rough sketches or illustrations.



VistaField.com

Buyer Background²

A buyer wishing to build in Vista Field shall provide background information and the proposed development concept for the parcel.

A buyer shall address the following:

- ☐ Financial capability, as evidenced by a letter of credit or other acceptable means, as confirmation of its ability to complete its proposed development.
- ☐ A minimum of three references, one of which shall be a financial institution.

Builder Experience²

A builder wishing to construct in Vista Field shall submit a Statement of Qualifications describing the builder's experience and the proposed development concept for the parcel.

In describing its **experience**, the builder shall address the following:

- ☐ Experience with planning and permitting processes.
- ☐ Experience with "New Urbanism," Smart Growth," "Green Building," or similar development principles (if any).



VistaField.com

Future Additional Information:

- ☐ Include schematic designs: Specific site design and layout, with setbacks at 1" = 20' scale, preliminary elevations at 1/8" = 1'0" scale, roof forms (building massing).
- ☐ A list of the buyer's key personnel anticipated to participate in the development, including a summary of their relevant experience.
- ☐ Relevant experience with development projects, if any, including:
 - Project name, location, and description.
 - Images or other graphics depicting the project.
 - Budget funding sources – equity partner, development lender, permanent lender, etc.
 - The total duration of project development and details regarding whether the project schedule was met.
 - Brief description of the development process.
 - Consultants and contractors utilized and the role of each.
 - Major tenants (if applicable).
- ☐ A list and a short description of all litigation and/or claims that the buyer (or any entity or individual named in the buyer's proposal) is currently or in the last 10 years was a named party (if any), including a description of how the litigation and/or claim was resolved.



COLLABORATIVE WHERE?

STEP #1: PROPOSAL & INTERNAL DUE DILIGENCE



VISTAFIELD



Statement of Qualifications
Mutual Intentions Agreement

1st meeting with the vista field town architect & buyer's team

SUBMISSION CHECKLIST

This review confirms conceptual conformance with the Design Standards. More than one scheme may be submitted.

- ☐ Site plan, with setbacks at 1"=20' scale
- ☐ Elevations at 1/8"=1'0" scale
- ☐ 3D view depicting roof forms (building massing)


Buyer's licensed architect must be in attendance at every meeting

Builder's attendance is encouraged!



STEP #2: PRE-DEVELOPMENT ALIGNMENT

Presentation – Project is public!

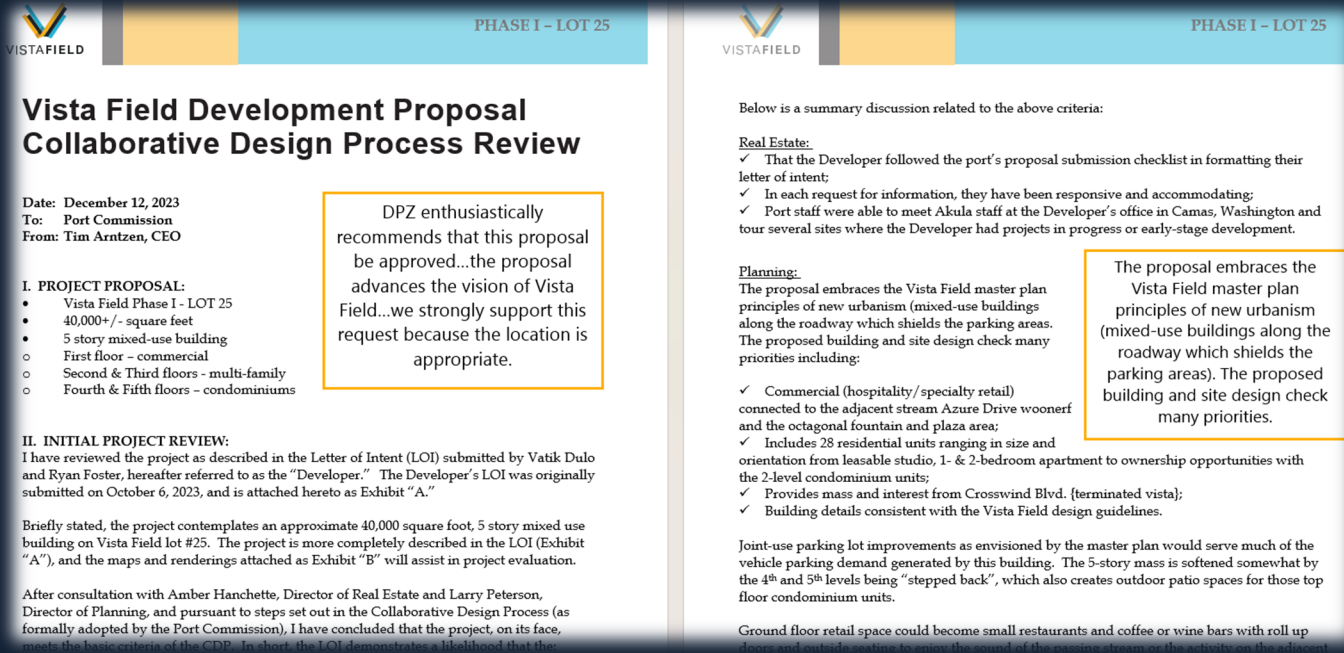

- ✓ Due diligence report from CEO with input from Vista Field Town Architect, Real Estate, Planning, Finance, Legal
- ✓ Letter of Intent
- ✓ Banking/Lender Reference
- ✓ Mutual Intentions Agreement
- ✓ Site Map
- ✓ Project Renderings
- ✓ Introduction to prospective buyer

90-day Right to Negotiate Request

STEP #3: PORT COMMISSION CONSIDERATION




VISTA FIELD DESIGN STANDARDS

SUBMISSION
CHECKLIST

This review confirms compliance of the design details with the Standards and verifies that previous recommendations made by the TA have been incorporated.

- ☐ Site plan, with setbacks at 1"=20' scale
- ☐ Landscape plan at 1"=20' scale
- ☐ Detailed Elevations at 1/4"=1'0" scale
- ☐ Detailed Plans (including roof plan) at 1/4"=1'0" scale
- ☐ Frontage details including height and material of any fencing or streetscreens.
- ☐ Product specifications including, make, model, and manufacturer. Physical samples to be supplied upon request.
- ☐ Material specification including, make, model, and manufacturer. Physical samples to be supplied upon request.
- ☐ 3D view depicting roof forms (building massing)

- Windows:** Change window function to single or double hung, or casement. Sliders are not permitted by the Design Standards. See Vista Field Design Standards 5.10.4.F. This is anticipated to increase construction cost. Also note that windows must be centered in walls, which means that a replacement type window is required, not a new construction window with railing flange. We recommend:
 - Windor windows, Legend series
 - Marvin windows, Elevate series
 - Sierra Pacific windows, monument series
 - Andersen windows, A-series
- Parapet:** Lower the parapet to height. This will help to resolve facade proportions and reduce construction cost. HVAC and solar do not need a 4' parapet to provide screening from the street level.
- Entry:** The canopy that has been depicted must be applied between the entry door and transom window. A canopy should not be used above an arched window. The entry doors should be 9ft in height, prior to the canopy and transom. Align the top of the canopy with the top of the storefront. See provided illustration.
- Shopfront Windows:** The shopfront windows lack sufficient posts between windows, vertically as well as between the lower windows and transom windows which should be more substantially separated. The design standards require a minimum 4" post between windows. The beam between a transom and storefront windows should be 6" or more.

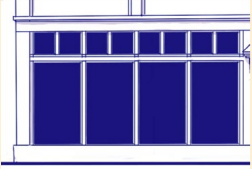

- a. Building Heights are limited as specified in Section 4: Building Types and as follows:
- i. The number of stories is determined by counting the highest number of floor levels stacked above each other, with each level being defined by the area between finished floor and finish ceiling above; and
 - ii. Building height is measured from the sidewalk or if there is no sidewalk from the street pavement at the front of the building, at the centerline of the lot width. Building height is measured to the highest point of the roof for flat roofs and to the midpoint between the eaves and the highest point of the roof for pitched roofs.
- b. The following building elements may exceed the maximum building height:
- i. Chimneys, up to 8 ft. above the roof penetration, or eave;
 - ii. Stairwells accessing flat roofs, up to 12 ft. above the flat roof surface;
 - iii. Trellises on flat roofs, up to 12 ft. above the flat roof surface; and
 - iv. Other portions of a structure up to 215 square ft. in area, up to 12 ft. above the roof surface for flat roofs or the highest point of roof contact for sloped roofs.
- c. Habitable accessory structures are limited to 2 stories in height, and a maximum of 24 ft.
- d. Other structures are limited to 1 story in height, and a maximum of 14 ft.
- 5.4 BUILDING MASSING
- a. Building massing must be simple and adhere to the following:
- i. Buildings are limited to 2 gables per facade; and
 - ii. Buildings are limited to 6 exterior corners facing the street, exclusive of attachments.

Trim, cornice: The cornice submitted is too large for the building, lacks an entablature appropriate for the scale, and employs profiles in combinations that are not stylistically accurate. There a specific style is not clearly defined, trim decision such as the cornice are determined from the basis of classical styles. A smaller cornice is recommended, and given the building height, an expressed entablature. In the most recent drawing provided by the town architect, the entablature is expressed between the top of windows and the cornice. This is a simplified way to provide the entablature proportion without excess cost. A full classical cornice is not recommended as it is both more costly and not inline with the overall building design.



- 5.5 BUILDING PLACEMENT
- 5.5.1 Setbacks
- a. Buildings, attachments, and accessory structures must be placed in relation to their lot lines, setbacks, build-to lines, and frontage lines according to Section 3: Regulating Plan and Section 4: Building Types. See Figure 4.1.A and Figure 4.1.B.
- b. Setbacks are measured perpendicular to the property line of the lot. Where property lines are curved, the measure is taken perpendicular to the tangent at the centerline of the lot.
- c. Maximum setbacks may be extended by the TA where in conflict with utilities.
- d. Build-to lines override setbacks. If the Section 3: Regulating Plan assigns a build-to line, the building facade must be placed at the build-to line, with a tolerance of 2 ft.

Detailed feedback
Civil Coordination

STEP #4: DESIGN DEVELOPMENT




Details – Details – Details

- ✓ Back to commission for purchase and sale consideration
- ✓ Architects, engineers and builder are putting together construction documents for permits
- ✓ Buyer is finalizing their construction financing!
- ✓ Once Vista Field Architect approves final architectural and site drawings port real estate begins closing process
- ✓ ALL due diligence by buyer (especially environmental) must be complete before closing or construction

STEP #5: CONSTRUCTION DOCUMENTS / CLOSING



Project is being built!

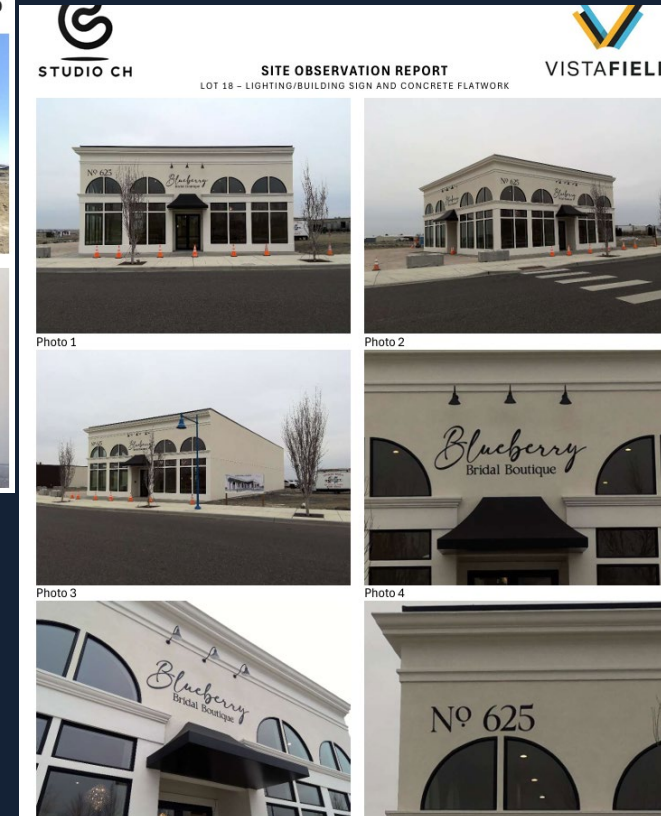

STEP #6: CONSTRUCTION OBSERVATION





THANK YOU!

Memorandum

To: CTUIR Board of Trustees
From: Port of Kennewick Board of Commissioners
Date: July 14, 2026
Re: Tri-Cities Powwow

Port of Kennewick Board of Commissioners (Commission) submits this Memorandum for consideration by the CTUIR Board of Trustees (Board) with respect to a proposed Powwow, which could potentially be held in the Tri-Cities in the summer of 2027.

There has been informal dialog between Port personnel, including a commissioner, and tribal members, regarding moving forward with planning for a Powwow in the Tri-Cities. At the May 12, 2026, Port of Kennewick Commission meeting, commissioners had a lengthy discussion on a Powwow and the potential Port's involvement. By consensus the Commission approved to have Mr. Arntzen move forward with a potential partnership with the CTUIR on a 2027 Tri-Cities Powwow.

The purpose of this memo is to provide further information to the Board in order for the Board to consider whether a Powwow as roughly identified in this memo is worthy of consideration by the Board. The Board feedback and observations are welcome.
Details discussed informally are as follows:

Two-Day (Friday and Saturday), possibly three day (Friday Night, Saturday and Sunday) Event in June 2027

Powwow Name Ideas:

- Náwiyatuxt (We Are Coming Home)
- They Are Remembered
- Remember Our Elders

Organizing Tribes:

- Confederated Tribes of the Umatilla Indian Reservation and potentially the Yakama Nation with contacts Dawn Shafer and Public Information Officer Star Diavolikis

Need to develop an eye-catching logo for this event once a name has been selected

Possible Steering Committee Members:

- Fred Hill
- Don Sampson
- Curtis Bearchum
- Corinne Sams
- Daisy Minthorn
- Kaeleen McGuire (CTUIR Communications Director, could help with promotion)
- Port of Kennewick Representative(s)

Powwow Program:

- Dancing
- Drumming
- Vending
- Grand Entries (women, then men)

Headliner Drum Ideas & Prizes/Honorariums:

- Wild Rose Drum Group
- \$5,000 honorarium for regional host drum; \$10,000 if international

Friday Night Band & Food Truck Ideas (Possibly):

- Levi Platero (Navajo Blues)
- Indigenous (from North Dakota)

Long tent idea with possible BBQ style Salmon Bake

Pre-Event Ideas:

Canoe Launch & Paddle event

- Canoe gathering with other tribes
- Feast canoe launching; go from Columbia Park to Chamnapum (cities of Kennewick and Richland supportive)
- Long tent in park
- The Gathering Place

Sponsorship/Funding Ideas:

- CTUIR Board of Trustees
- First Foods Program
- City of Kennewick lodging tax for advertising funding
- Port of Kennewick as Advertising Partner

Actions:

- Presentation to CTUIR Board of Trustees / Request Support/Endorsement (Don Sampson)
- Presentation to Yakama Nation Board of Trustees / Request Support/Endorsement (TBD)
- Tour the new addition under construction at Three Rivers Convention Center with Three Rivers Convention Center Executive Director Corey Pearson (Tim Arntzen & Curtis Bearchum)
- Request available June 2027 dates from Three Rivers Convention Center (Tim Arntzen)
- Recruit Steering Committee Members (Fred Hill & Curtis Bearchum)
- Establish nonprofit to receive money (CTUIR)
- Establish budget (Steering Committee)

Need commitment from CTUIR

Next Meeting (TBD)

Attendee Contact Information:

Fred Hill, FredHill@ctuir.org, 541-240-1326

Curtis Bearchum, Bearchum@msn.com, 509-531-3812

Don Sampson, DonaldSampson@ctuir.org, 541-969-6253

Skip Novakovich, Skip@PortofKennewick.org, 509-366-7858

Tim Arntzen, TA@PortofKennewick.org, 509-539-7249

Rochelle Olson, Rochelle@PortofKennewick.org, 509-802-1008

Further informal communication topics included:

- Fred Hill asked Port of Kennewick to submit a written statement indicating what support the Port may offer
- Don Sampson offered to work with Fred Hill and others to obtain a letter of support from the CTUIR
- Having small educational events leading up to the Powwow
- The need for camping facilities for Powwow contestants and visitors
- What entity would have financial responsibilities (is there a need to establish a separate nonprofit entity to receive, manage and disburse funds)
- Suggested dates for Powwow in 2027 3rd week/weekend in June

PORT OF KENNEWICK INVOLVEMENT:

Port of Kennewick sees being involved in a Tri-Cities Powwow with the Confederated Tribes of the Umatilla Indian Reservation as another way to strengthen the relationship between us. We also see this opportunity as a way to educate the public on Native American culture. And a way to potentially partner with the Yakama Nation.

However, the Port has many ongoing projects demanding an overwhelming abundance of staff time and resources. Also, the Port lacks the knowledge to be able to be an organizing entity.

With further Commission approval and the understanding that staff resources must be minimal the Port could:


- Be a constant source of support in dealing with such things as site location
- Offering logistical advice
- Providing introductions to necessary entities that may be needed
- Possibly scheduling necessary meetings
- Providing meeting space in the Tri-Cities
- Providing perhaps \$50,000 – \$75,000 from the Port's Opportunity Fund to be designated as an Advertising Partnership

VISTA FIELD 2026 Port Projects





Adopt A Friend

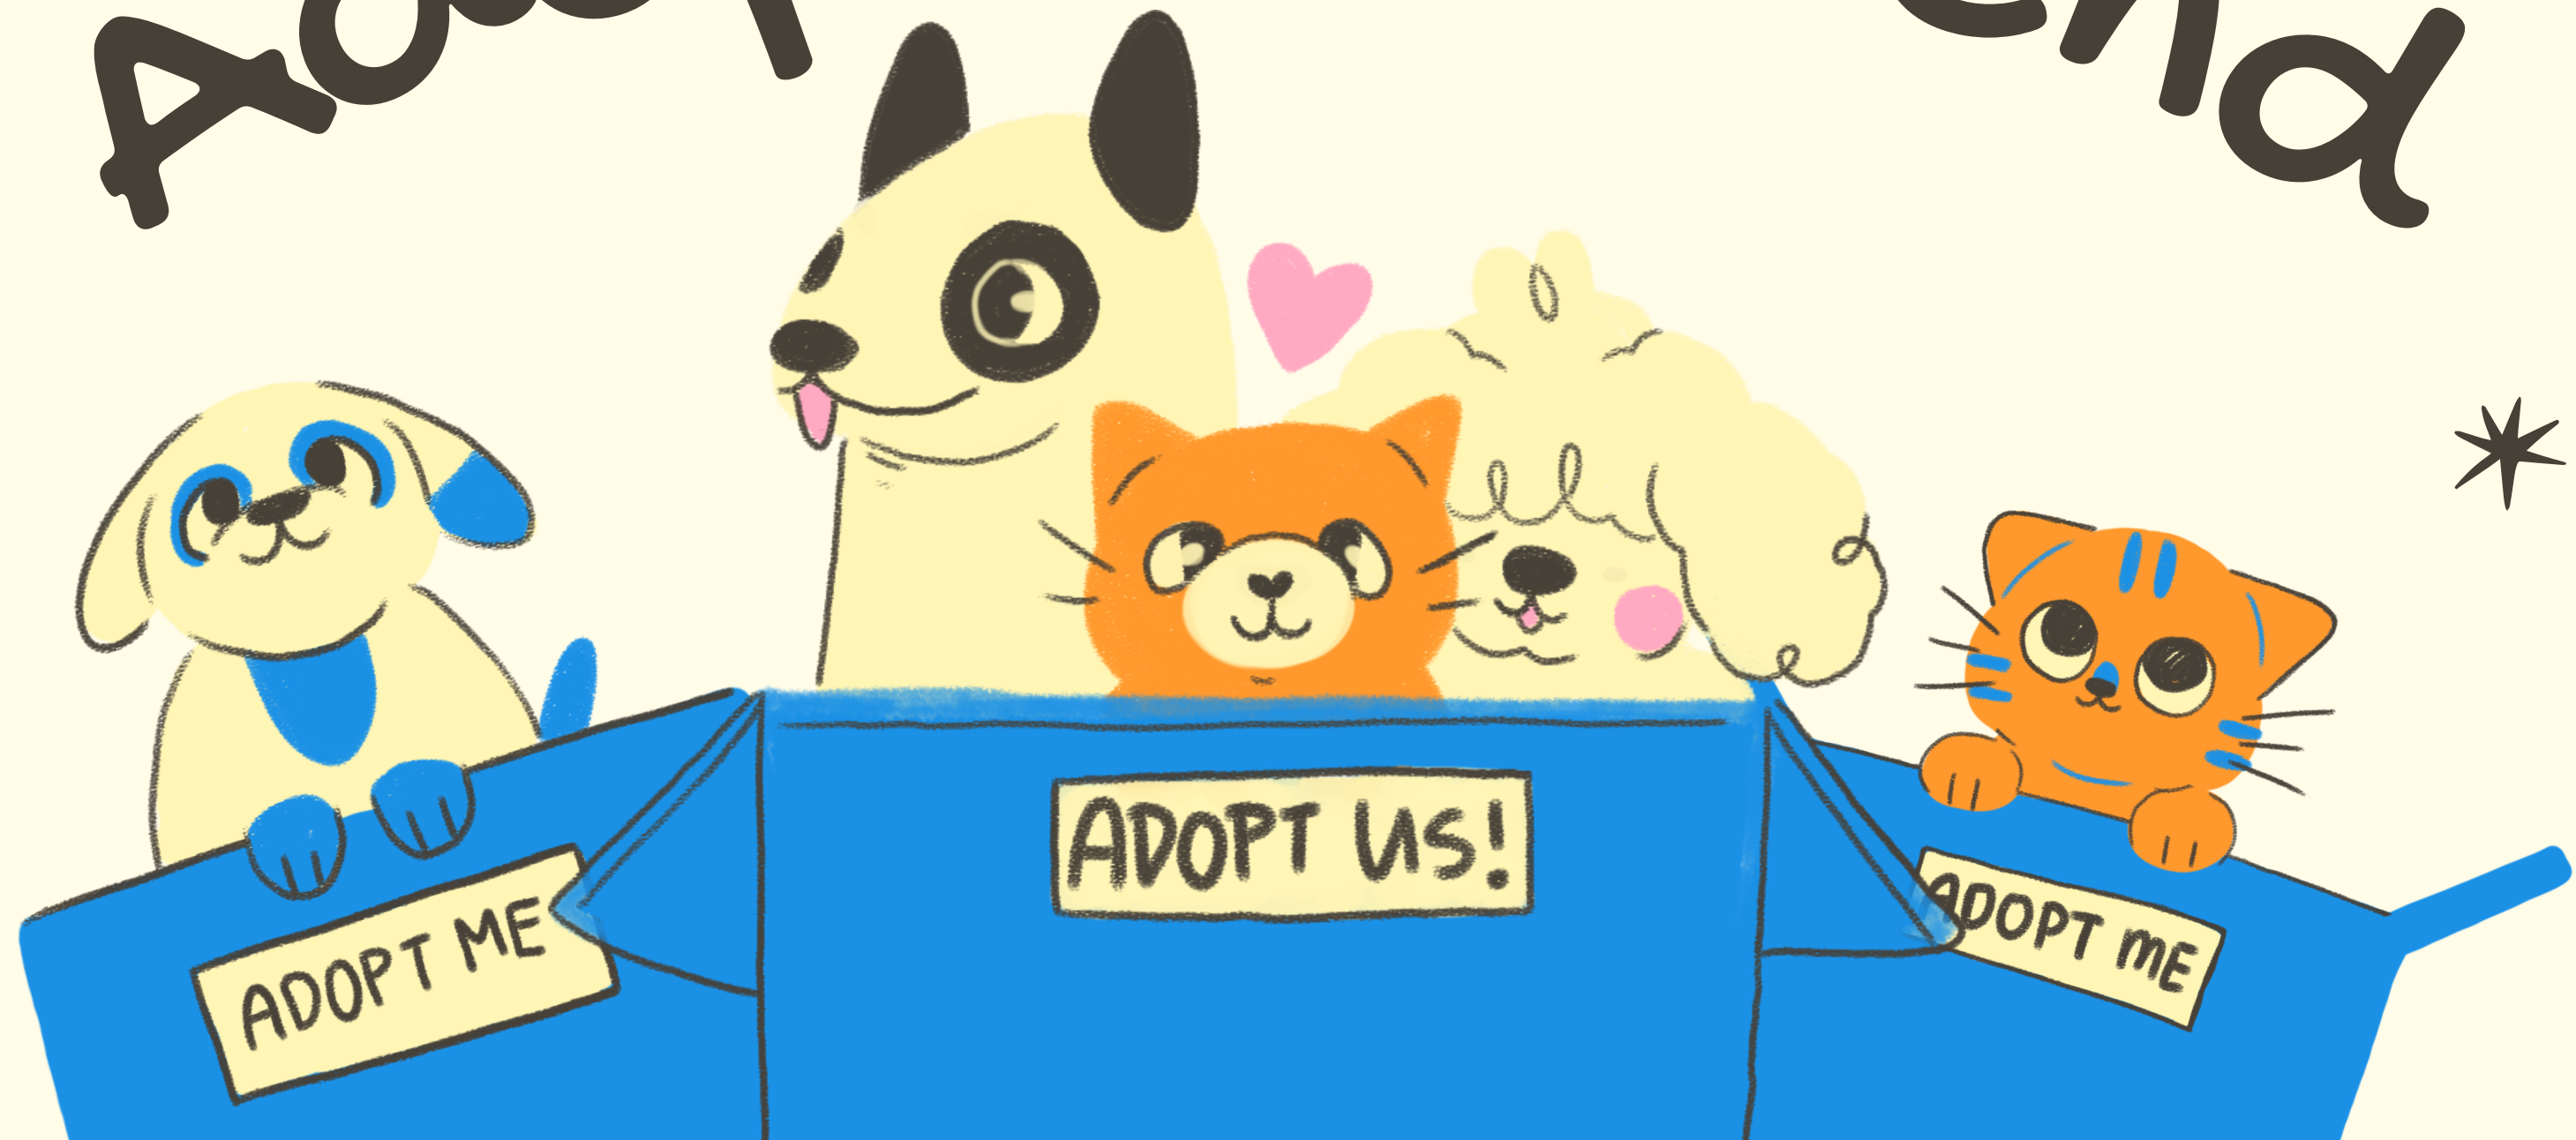

Adopt A Friend

June 27, 2026

First pet adoption event at Columbia Gardens Artisan Village! Partnered with great local organizations and businesses to advocate for local pet adoptions.



Community Connection

Create a gathering place for pet lovers to share experiences and advice.



Making a Difference

Connecting pets with owners and offering them a new home.



ARTISAN
Columbia
Gardens
VILLAGE

ADOPT A FRIEND



PET ADOPTIONS
PET VENDORS & MORE
ART, BEER, FOOD, WINE

June 27, 2026
(10AM-2PM)

325 E Columbia Gardens Way
Kennewick, WA 99336

JENNY'S HOPE
Tri-Cities TNR
PORT of KENNEWICK
Grant County Animal Outreach
BFHS BENTON-FRANKLIN HUMANE SOCIETY
Little Lives SMALL ANIMAL RESCUE
Forgotten Dogs RESCUE
TUMBLEWEED CAT RESCUE
TRI-CITIES ANIMAL SERVICES
Friends of TRI-CITIES ANIMAL SHELTERS

Adopt A Friend ~ Local Partners ~

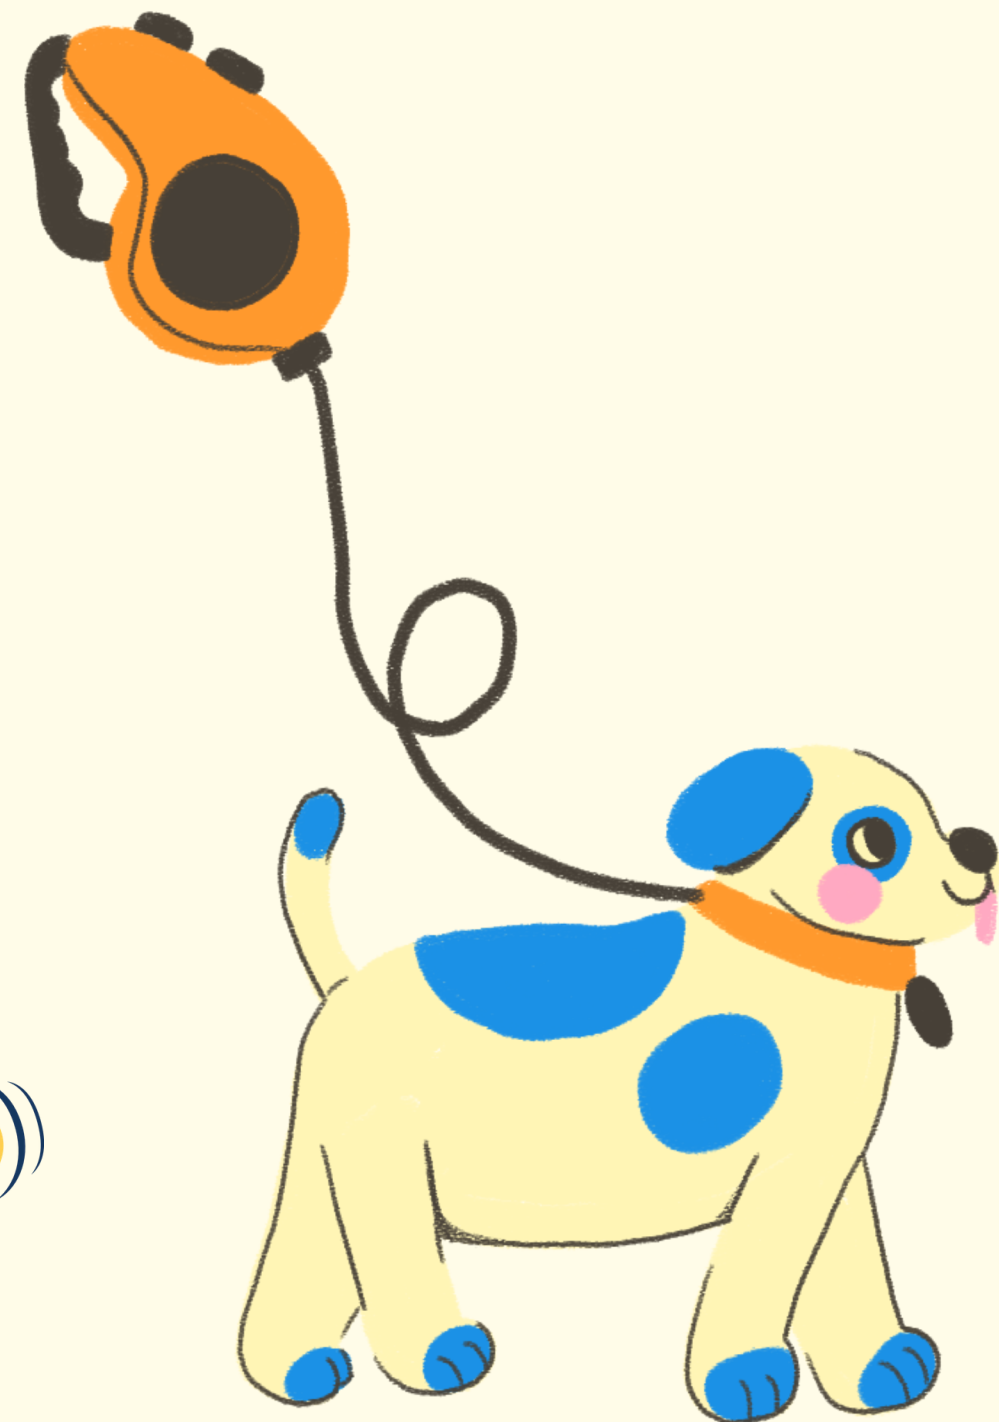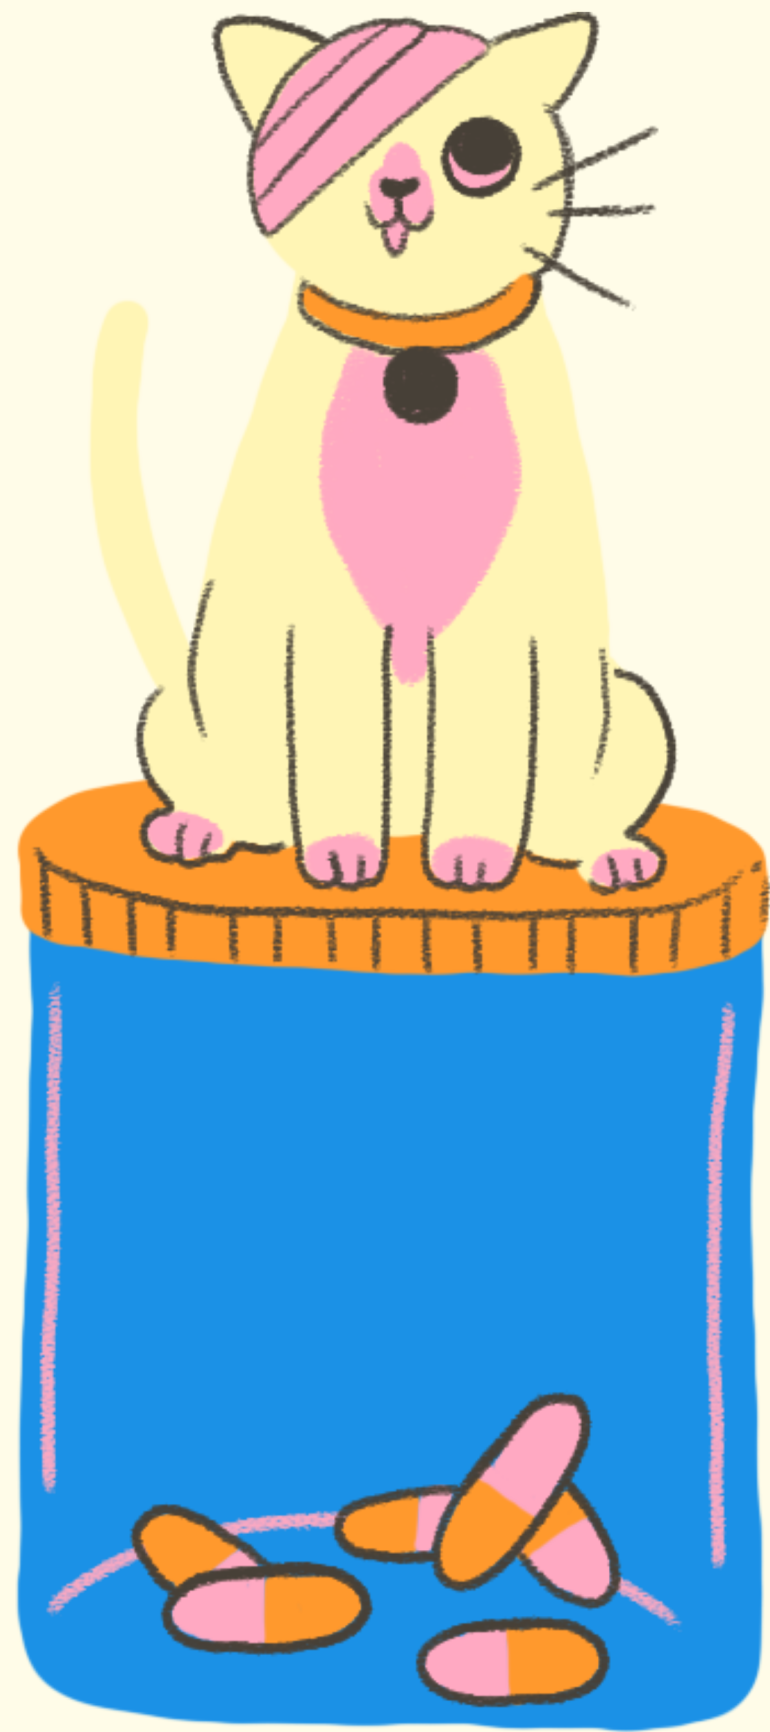


Adopt A Friend Photos



Adopt A Friend Photos




Adopt A Friend Photos

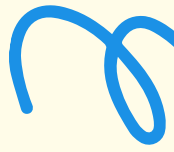

Adopt A Friend Photos



Adopt A Friend Photos

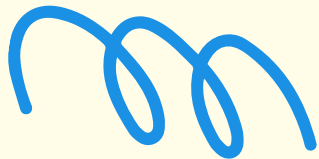

Giving Pets a Home

6 Adoptions 2 Fosters *



Saving Lives

Adoption reduces the number of homeless animals.

Building Bonds

Adopted pets form strong emotional connections with their new families.

Affordable Choice

Adoption is often less costly than buying from breeders.

Community Impact

Encourages kindness, empathy, and responsibility.






Thank You



For Choosing to Care for Pets

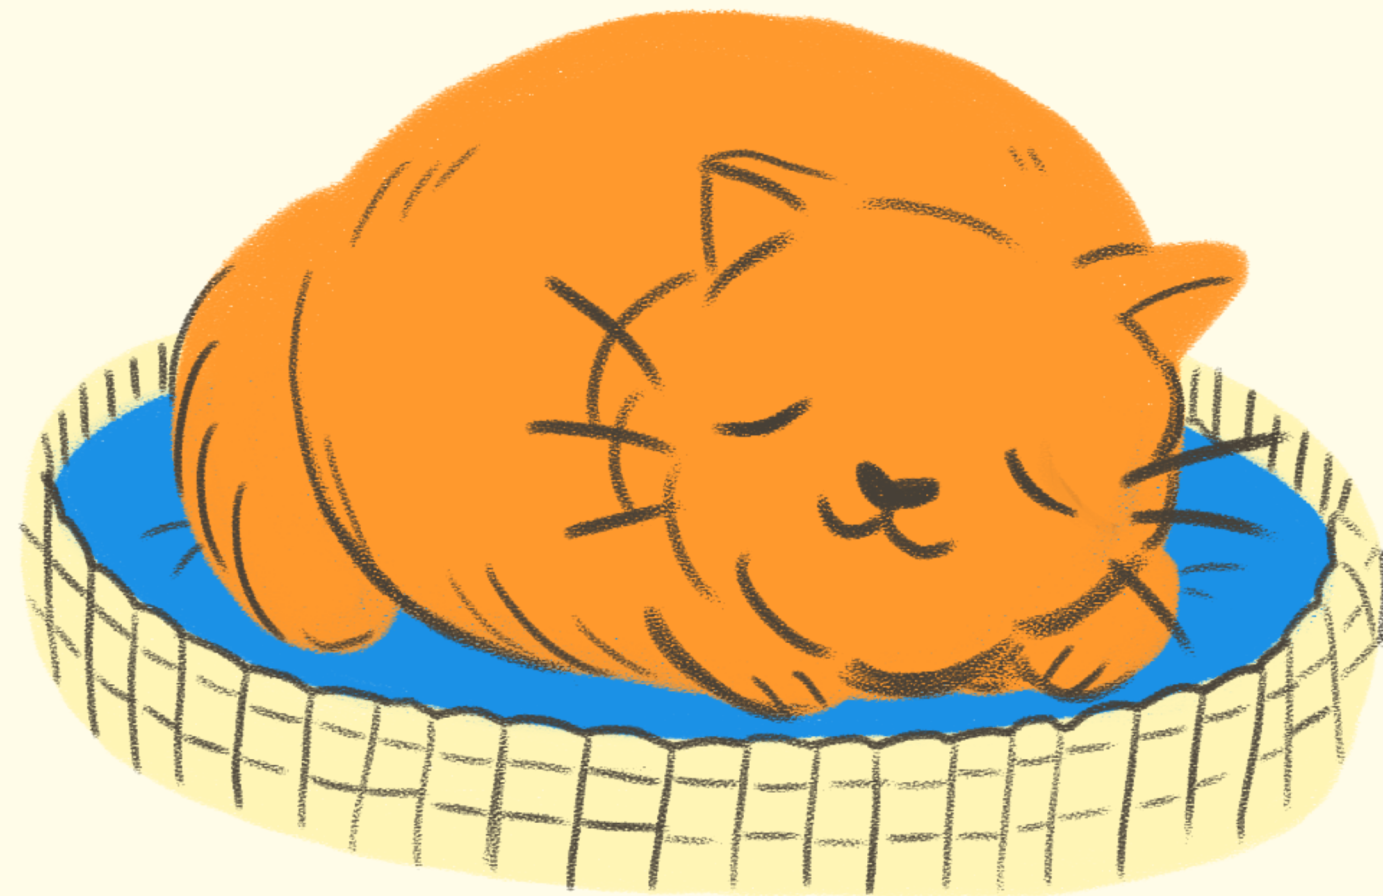



Open
Space

313

Food
Truck
Plaza

Parking

P

SWAMPY'S

Parking

P

421

P

Parking




BEECH ST.

CEDAR ST.

DATE ST.

COLUMBIA DR.

ELM ST.

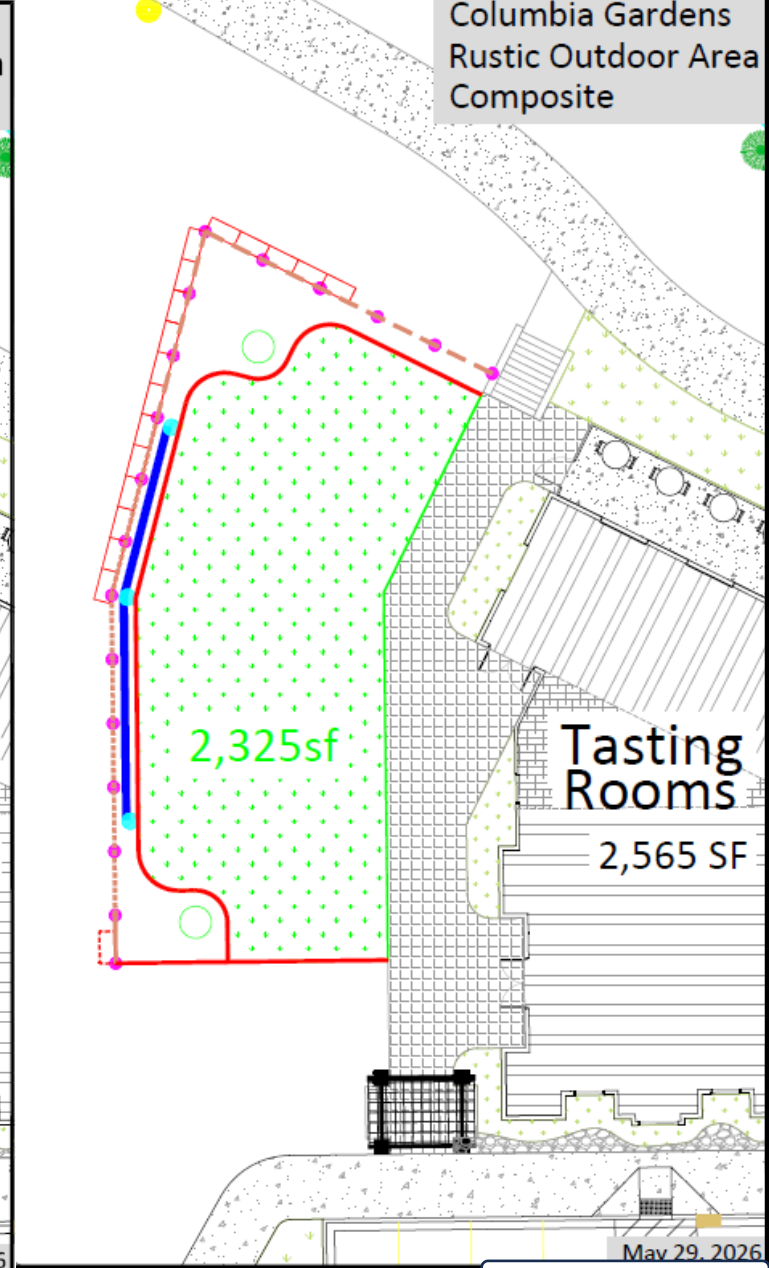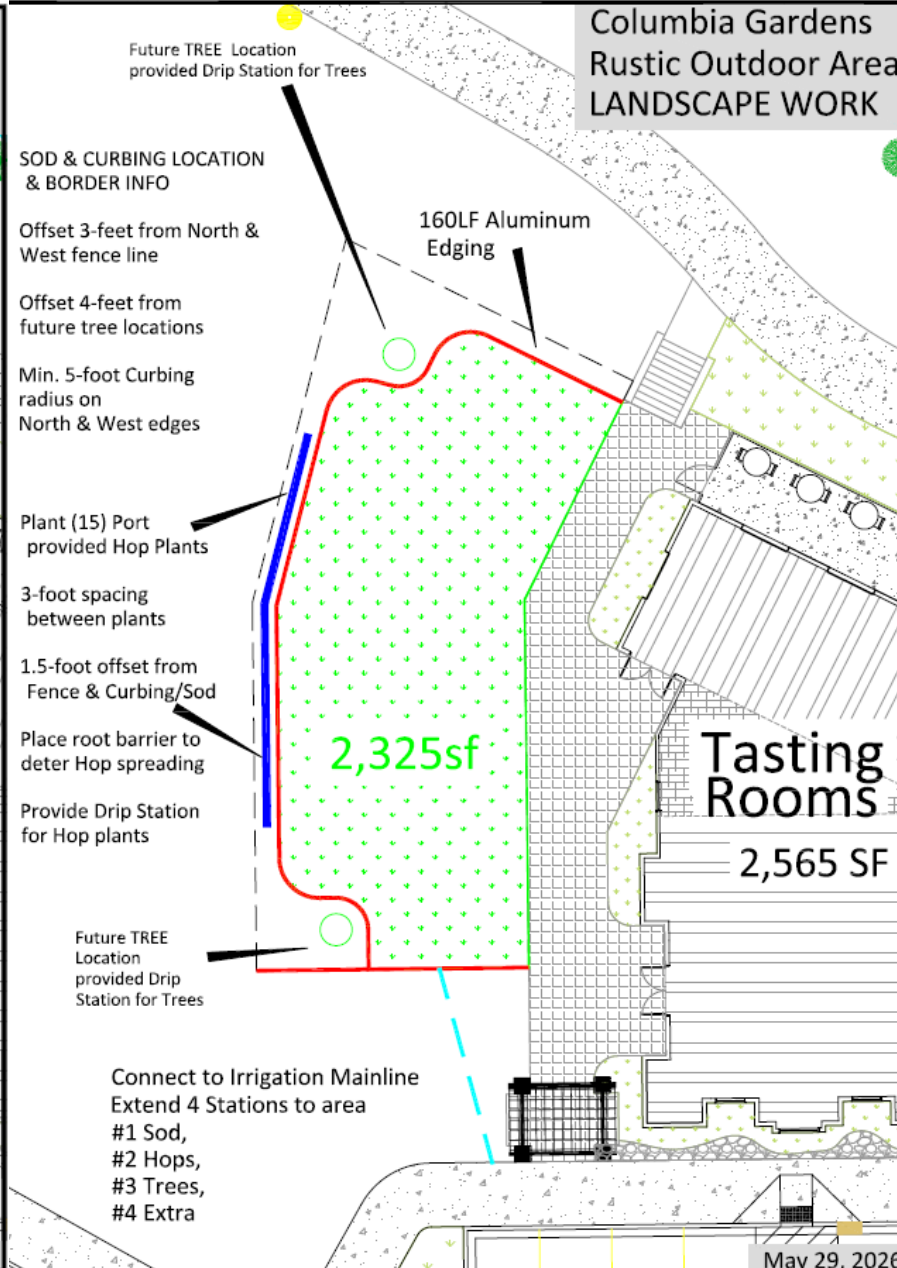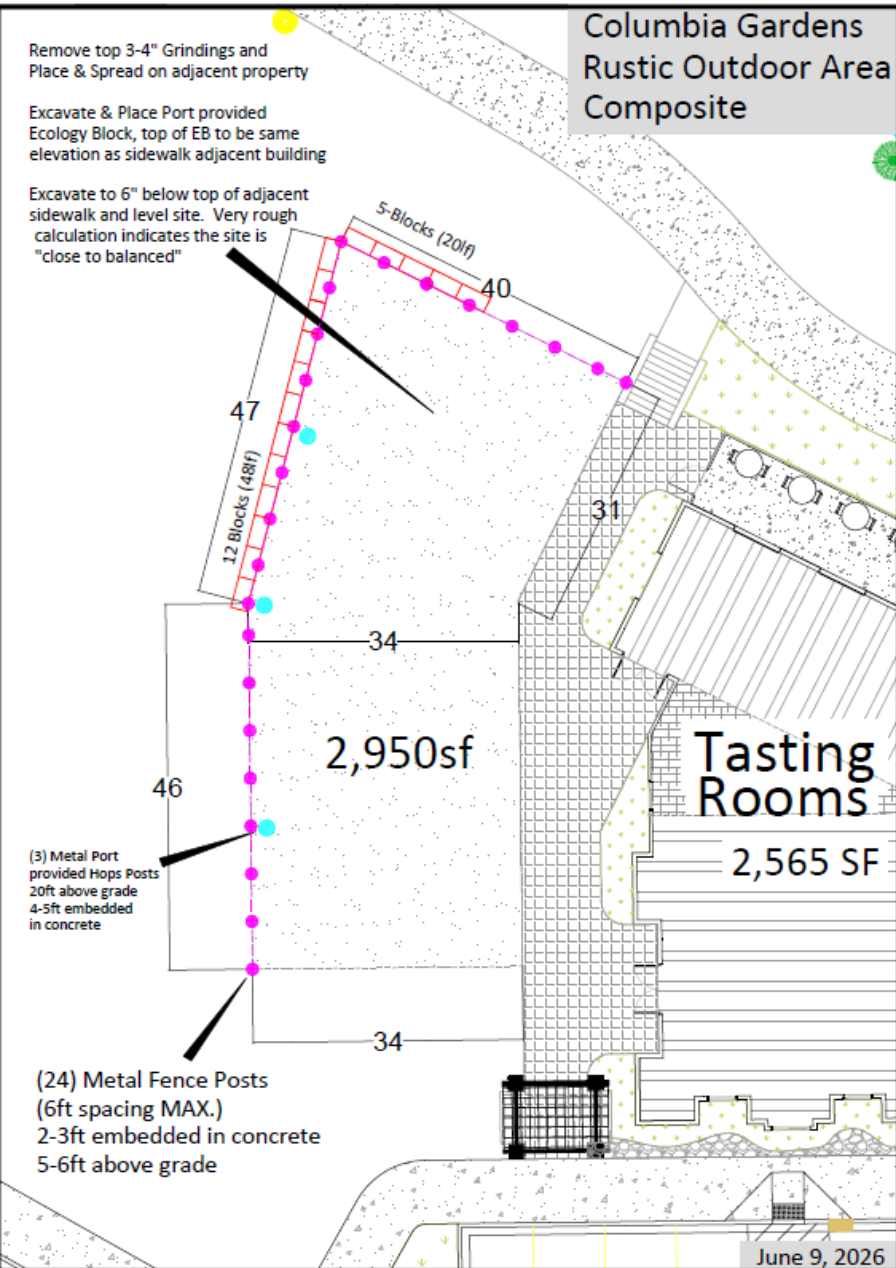



BEFORE



DURING - Early

CURRENT
USES

COLUMBA GARDENS ARTISAN VILLAGE

EXHIBIT E

5



DURING -Middle



DURING -Middle



AFTER



AFTER



AFTER

With our Greatest

APPRECIATION

We Hereby Honor

Michael Melia

We appreciate your outstanding 15 years of service,

loyalty, enthusiasm, dedication and teamwork.

May the blessings of good health, a loving family,

good friends and the contentment of

a job well done fill your life with happiness.

With Best Wishes for a Happy Retirement!

Kenneth Hohenberg
President

Skip Novakovich
Vice-President

Raul Contreras Gonzalez
Secretary



Proclamation Declaring Port of Kennewick As A Purple Heart Port

WHEREAS, Port of Kennewick and our community have a great admiration and the utmost gratitude and respect for all who have served, and are selflessly serving our country and community in the Armed Services; and

WHEREAS, veterans have paid the high price of freedom by leaving their families and communities and placing themselves in harm's way for the good of all; and

WHEREAS, the contributions and sacrifices of the men and women who served the Armed Services have been vital in maintaining the freedoms and way of life enjoyed by our citizens; and

WHEREAS, many men and women in uniform have given their lives while serving in the Armed Forces; and

WHEREAS, citizens of our country and community have received the Purple Heart Medal as a result of being wounded while engaging in combat with an enemy force, construed as a singularly meritorious act of essential service; and

WHEREAS, the Port of Kennewick, Kennewick, WA, seeks to remember and recognize veterans who are recipients of the Purple Heart Medal; and

WHEREAS, the James E. Rosselot Post #5785 of the Veterans of Foreign Wars, Kennewick, WA, which represents and advocates for veterans in the community of Kennewick and the Tri-Cities, requests the Port of Kennewick to declare itself a Purple Heart Port.

NOW THEREFORE, the Commissioners of Port of Kennewick do hereby proclaim Port of Kennewick to be a Purple Heart Port, honoring the service and sacrifice of our nation's men and women in uniform, wounded or killed by the enemy while serving to protect our freedoms.

ADOPTED this 11th day of August 2026.

Kenneth Hohenberg, President

Skip Novakovich, Vice President

Raul Contreras Gonzalez, Secretary



July 22, 2026

Subject: P2601 Columbia Drive & Clearwater Ave. Pavement Preservation
Columbia Drive Lane Reconfiguration

Dear Property Owner,

The City of Kennewick is pleased to announce that it has received Federal funding for the Columbia Drive and Clearwater Avenue Pavement Preservation Project. The project includes grinding and overlaying Columbia Drive from Fruitland Street to SR-397 and Clearwater Avenue from Kellogg Street to Union Street.

The new asphalt overlay will provide a smoother, more durable driving surface, extend the service life of the roadway, and improve overall ride quality. As part of the project, pavement markings will be upgraded to enhance safety, and sidewalk crossings and pedestrian curb ramps will be reconstructed to meet current Americans with Disabilities Act (ADA) standards.

Design is anticipated to begin in late Summer 2026, with construction currently planned for Spring 2027.

As part of the design process, the City is evaluating current traffic operations along the corridor to identify opportunities to improve both safety and traffic flow. Because the roadway will already be restriped following the overlay, modifications to the existing lane configuration can be implemented with little to no additional project cost.

One improvement under consideration is the addition of a two-way center left-turn lane on Columbia Drive between Washington Street and SR-397 (North Gum Street).

The City has received feedback from several commercial property owners and managers along this corridor expressing concerns about vehicles waiting to make left turns into their businesses. Currently, these vehicles must stop within a through lane, increasing the potential for rear-end collisions. A dedicated center turn lane would provide a protected area for these turning movements, improving both safety and traffic operations.

To accommodate the proposed center turn lane within the existing roadway width, on-street parking along this segment of Columbia Drive would be removed. "No Parking" signs would also be installed in order to deter on-street parking.

EMAIL heath.mellotte@ci.kennewick.wa.us **PHONE** 509-585-4287 **CELL** 509-405-5857
ADDRESS 210 W 6th Ave. Kennewick, WA 99336-0108
WEBSITE go2kennewick.com

The City welcomes your input on this proposed lane reconfiguration. Please submit your comments, whether in support of or opposed to the proposal, to Heath Mellotte, Design Services Manager, at heath.mellotte@ci.kennewick.wa.us no later than Friday, August 7, 2026. Your feedback will be considered as the design process moves forward.

Thank you for your time and participation in helping improve our community's transportation system.

Sincerely,

A handwritten signature in black ink that reads "Heath Mellotte". The signature is fluid and cursive, with the first and last names being more prominent.

Heath Mellotte, P.E.
Design Services Manager

Attachment: Exhibit Map

cc: Sandra Quandt
Project File

EMAIL heath.mellotte@ci.kennewick.wa.us **PHONE** 509-585-4287 **CELL** 509-405-5857
ADDRESS 210 W 6th Ave. Kennewick, WA 99336-0108
WEBSITE go2kennewick.com



CALL
2 to 10 BUSINESS DAYS
BEFORE YOU DIG

DIAL 811
OR
1-800-424-5555

Showing Post / Print Date: 7/1/2018



CONCEPTUAL

KENNEWICK WASHINGTON
Columbia Dr. HMA Overlay
Washington to SR-397
CONCEPT STRIPING PLAN
PROJECT ACCOUNTING #:

DATE	7/1/2018
OWN	RJD
DES	CHK
SHEET	1 OF 1
DWG. NO.	



PORT of KENNEWICK

350 CLOVER ISLAND DRIVE, SUITE 200, KENNEWICK WASHINGTON 99336 509-586-1186 WWW.PORTOFKENNEWICK.ORG

August 4, 2026

Heath Mellotte, P.E.
Design Services Manager
City of Kennewick
210 W. 6th Ave., Kennewick, WA 99336

RE: Support for Columbia Drive Lane Reconfiguration

Dear Mr. Mellotte:

Port of Kennewick strongly supports city of Kennewick's proposal to add a two-way center left-turn lane on Columbia Drive between Washington Street and SR 397 (North Gum Street).

The lane reconfiguration is a crucial change that will significantly increase safety for drivers and pedestrians and improve access to the businesses along that stretch of Columbia Drive, including the port's Columbia Gardens Artisan Village.

We have also received reports from several business owners at Columbia Gardens of near-miss accidents and collisions as people wait in the busy roadway to make the left turn. Additionally, some of our employees have narrowly escaped being hit as they are stopped in traffic.


Such a necessary improvement is also in alignment with the city/port joint Historic Waterfront District Master Plan, which was developed with input from community members and other stakeholders. From that plan:

The port should support the city's efforts to improve Washington Street and Columbia Drive to reduce traffic speed, improve comfort and safety for pedestrians and bicyclists, and further create a unique district identity. Further, the plan recommends the port and city identify additional ways to partner to better connect the two areas and increase the economic vitality of both. These could include adopting design standards for the greater area, improving wayfinding, and adding safe and comfortable pedestrian and bicycle connections.

Thank you for your efforts to address this issue that will protect public safety and improve access for Columbia Gardens and the many businesses along Columbia Drive that will benefit from reconfiguring the lanes.

On behalf of Port of Kennewick, I encourage the city to add a two-way center left-turn lane as a demonstration of public safety and traffic flow. You have our full backing.

Sincerely,

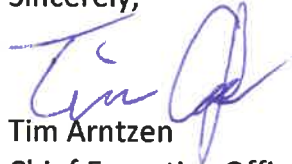

Tim Arntzen
Chief Executive Officer

cc: Erin Erdman, City Manager, City of Kennewick